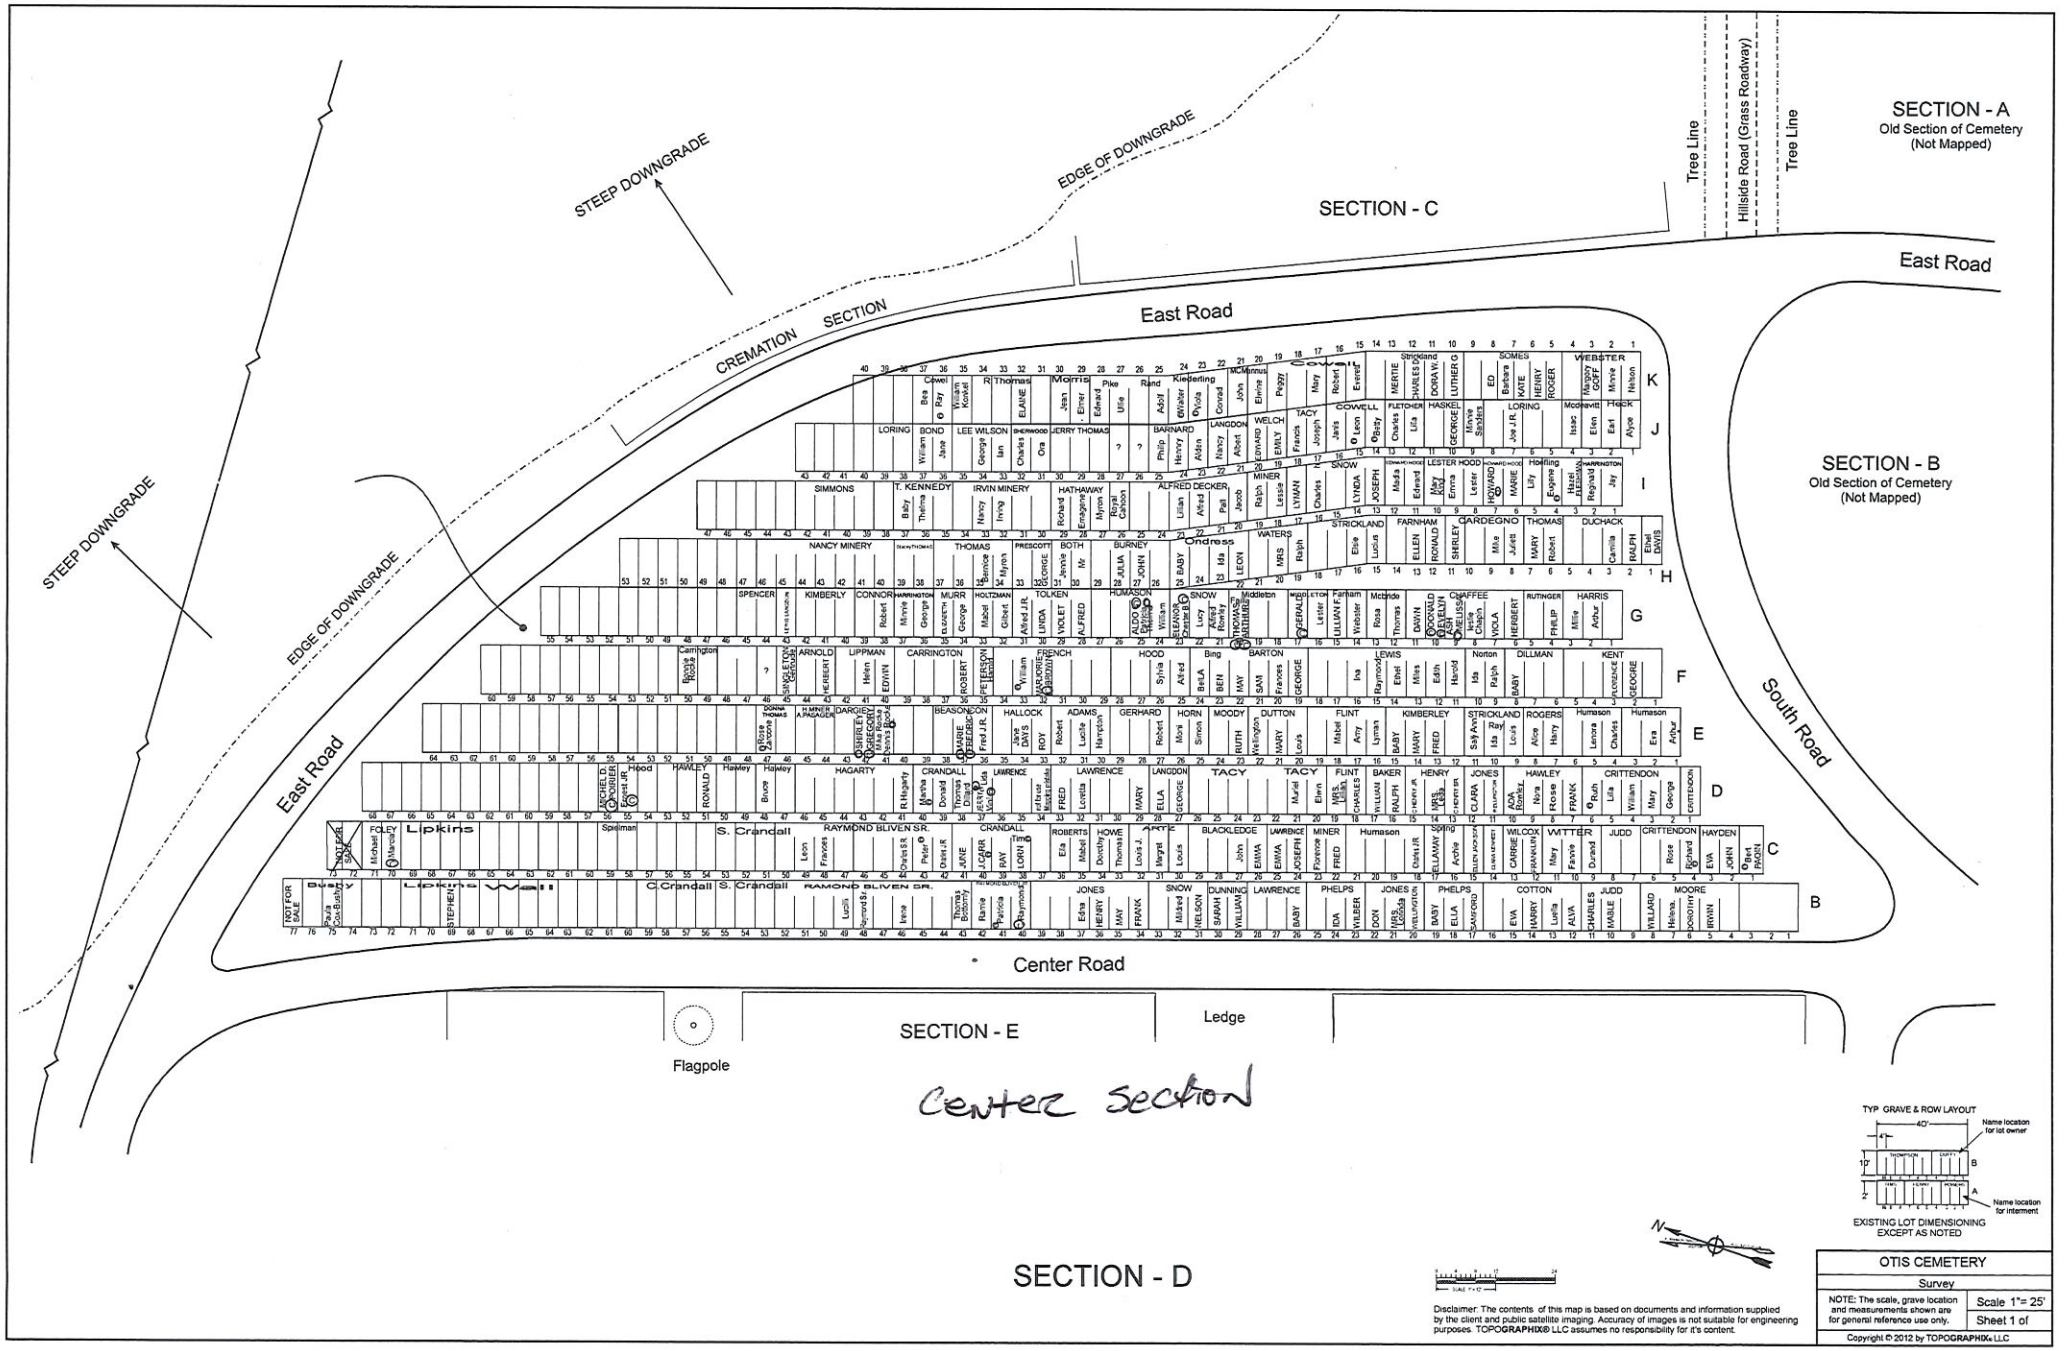
SECTION - A
Old Section of Cemetery
(Not Mapped)
SECTION - B
Old Section of Cemetery
(Not Mapped)
SECTION - C
SECTION - D
SECTION - E
East Road
South Road
Center Road
Ledge
Flagpole
Tree Line
Hillside Road (Grass Roadway)
Tree Line
STEEP DOWNGRADE
EDGE OF DOWNGRADE
CREMATION SECTION
STEEP DOWNGRADE
EDGE OF DOWNGRADE
Center Section
TYP GRAVE & ROW LAYOUT
Name location for lot owner
Name location for interment
EXISTING LOT DIMENSIONING EXCEPT AS NOTED
OTIS CEMETERY
Survey
NOTE: The scale, grave location and measurements shown are for general reference use only.
Scale 1"= 25'
Sheet 1 of
Disclaimer: The contents of this map is based on documents and information supplied by the client and public satellite imaging. Accuracy of images is not suitable for engineering purposes. TOPOGRAPHIX® LLC assumes no responsibility for it's content.
Copyright © 2012 by TOPOGRAPHIX® LLC